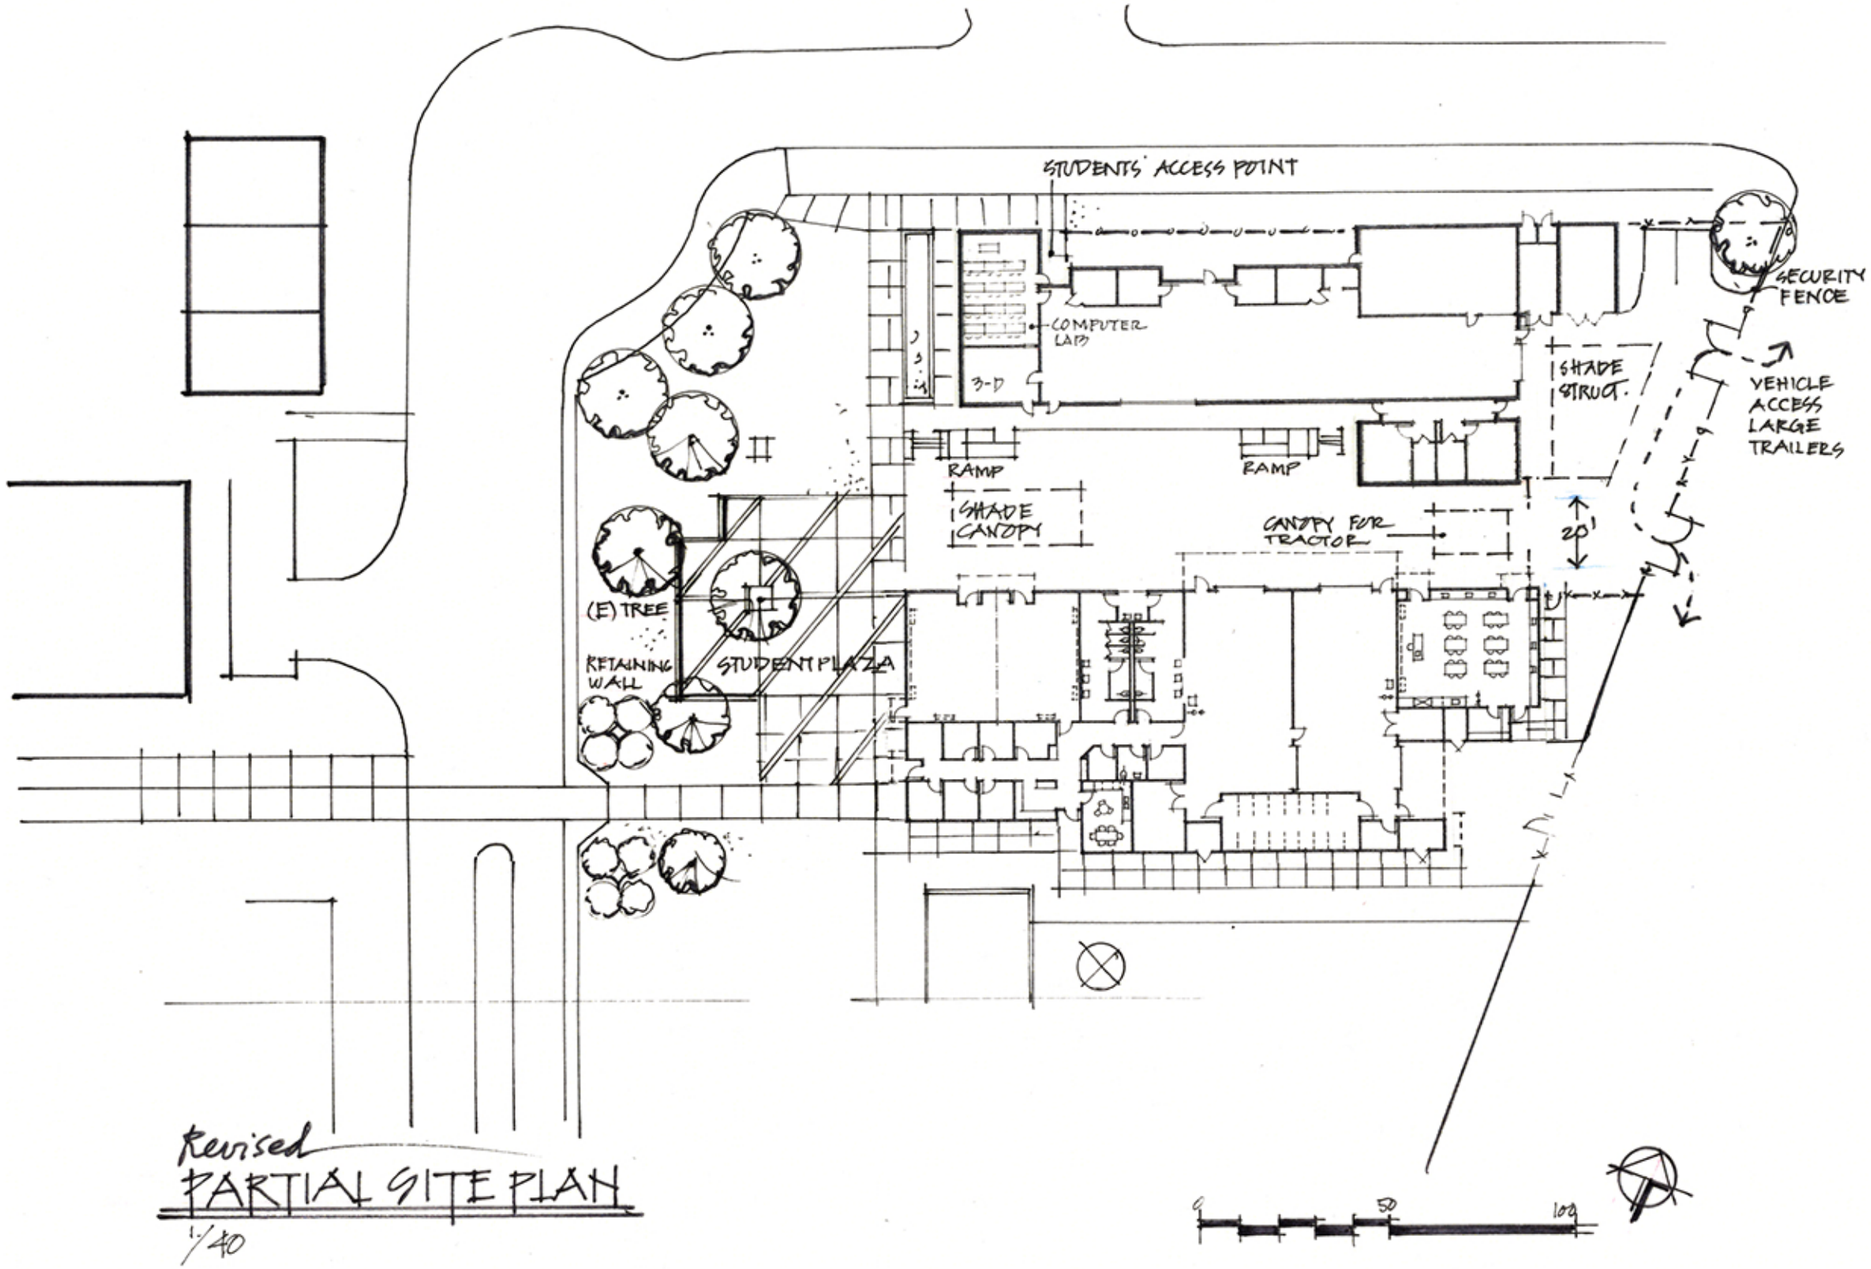
STUDENTS' ACCESS POINT
SECURITY FENCE
VEHICLE ACCESS LARGE TRAILERS
COMPUTER LAB
3-D
SHADE STRUCT.
RAMP
RAMP
SHADE CANOPY
CANOPY FOR TRACTOR
20'
(E) TREE
RETAINING WALL
STUDENT PLAZA
Revised
PARTIAL SITE PLAN
1/40
0
50
100