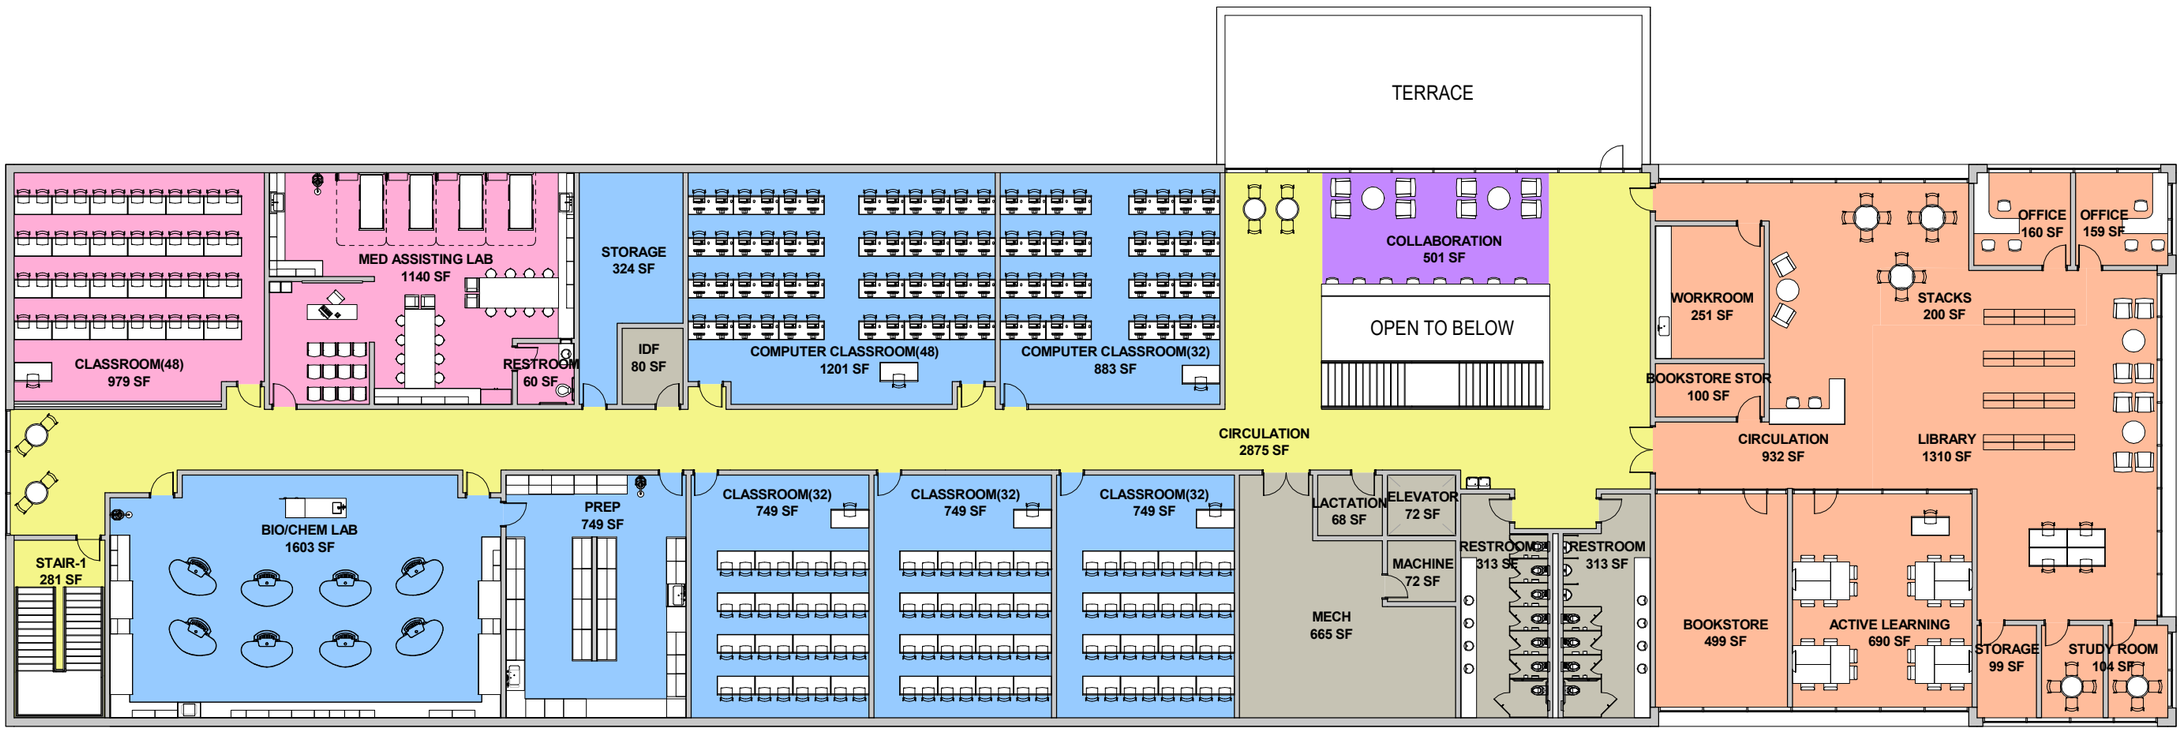

SECOND FLOOR PLAN
SCALE: 1" = 20'-0"

08/22/18

SIMPBK